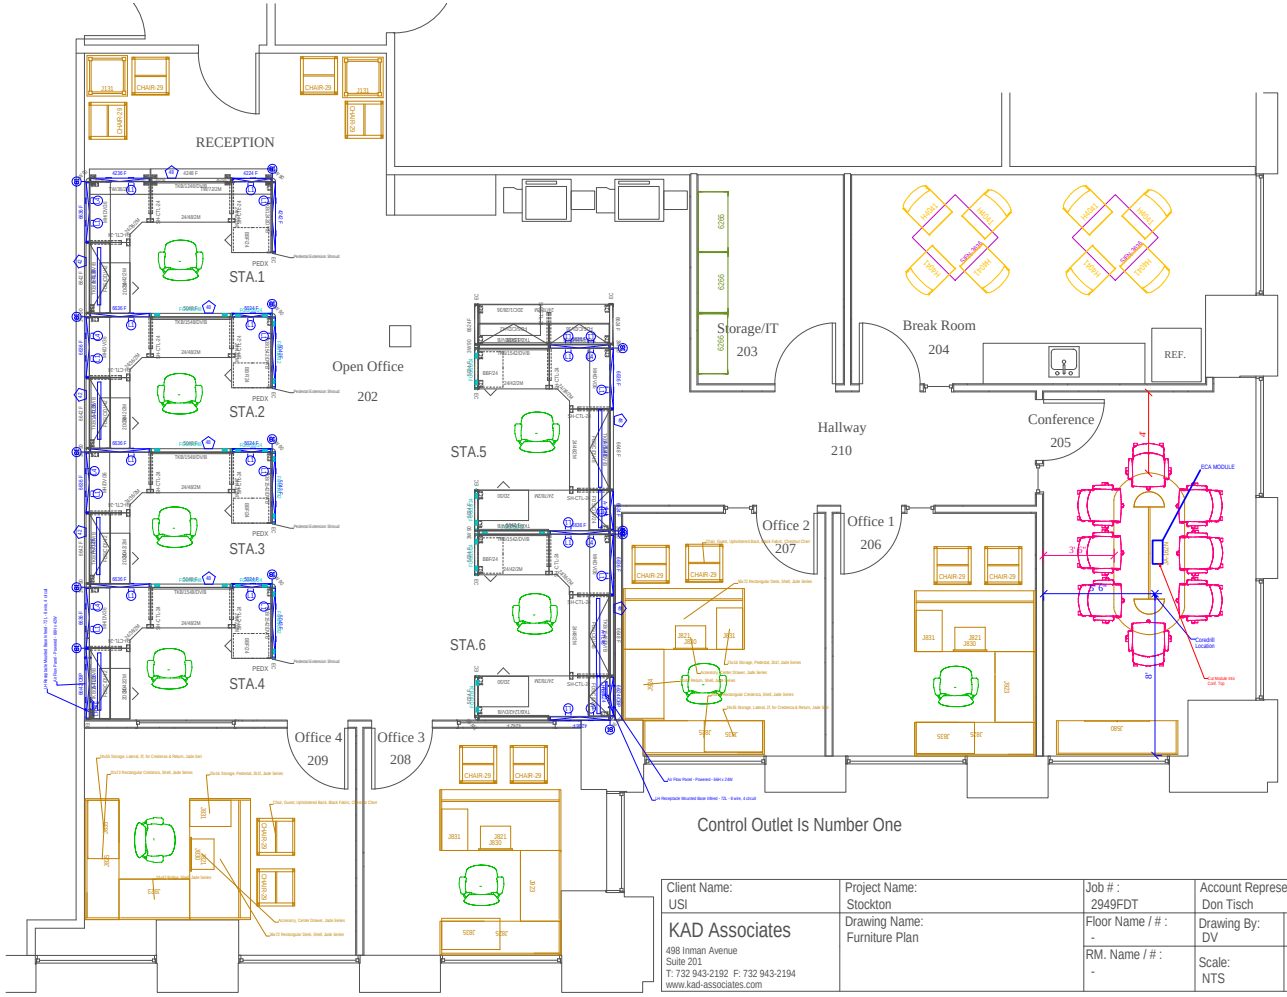

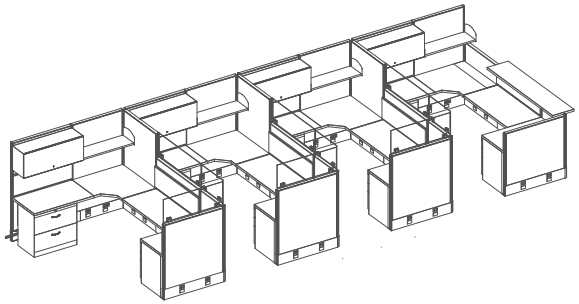

Stations 1 to 4

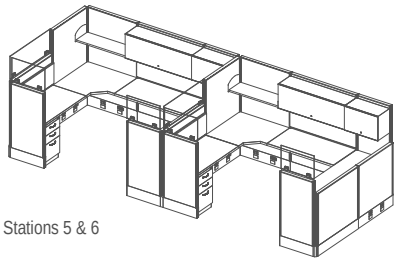

Stations 5 & 6

Client Name: USI	Project Name: Stockton	Job # : 2949FDT	Account Representative: Don Tisch	
KAD Associates 498 Inman Avenue Suite 201 T: 732 943-2192 F: 732 943-2194 www.kad-associates.com	Drawing Name: Furniture Plan	Floor Name / # : -	Drawing By: DV	Date: 10-6-15
		RM. Name / # : -	Scale: NTS	Revision -