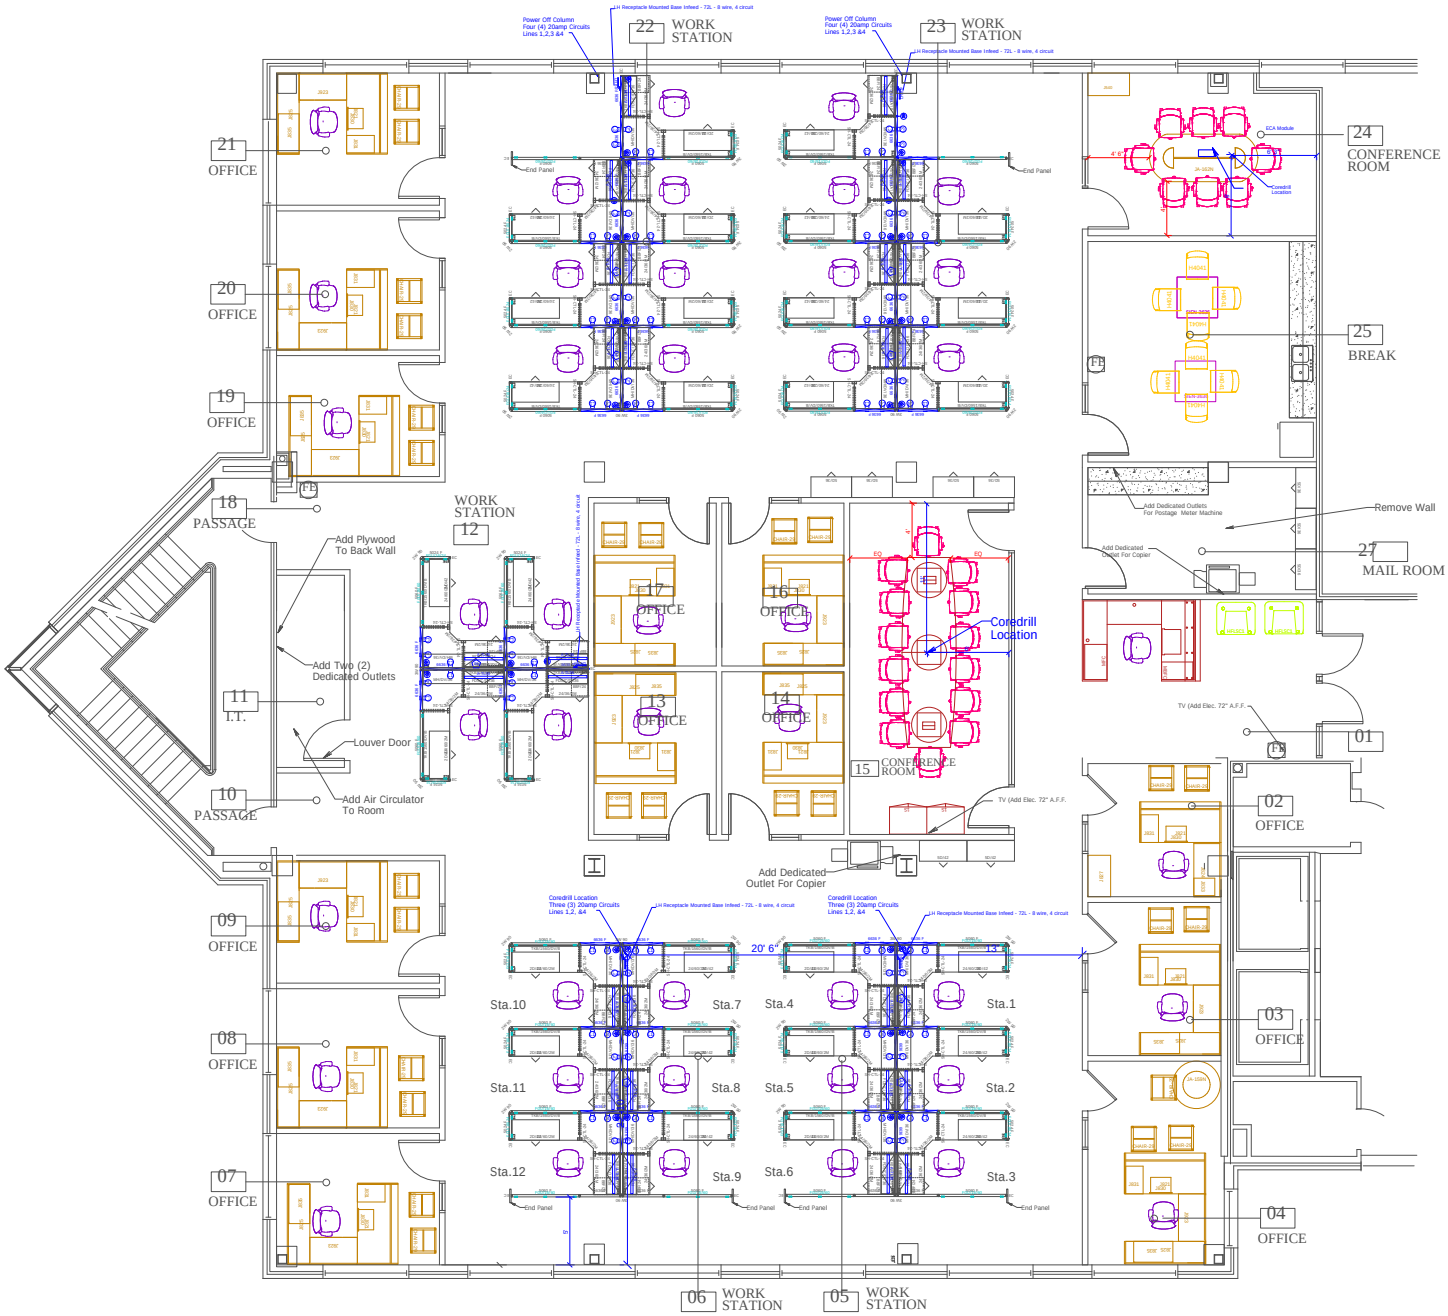

PARTIAL SECOND FLOOR PLAN -

PROJECT NORTH
N

Client Name: USI	Project Name: Warwick 475 Kilvert	Job # : 3162FDT	Account Representative: Don Tisch	
KAD Associates 498 Inman Avenue Suite 201 T: 732 943-2192 F: 732 943-2194 www.kad-associates.com	Drawing Name: Furniture Plan	Floor Name / # : -	Drawing By: DV	Date: 11-30-15
		RM. Name / # : -	Scale: NTS	Revision -